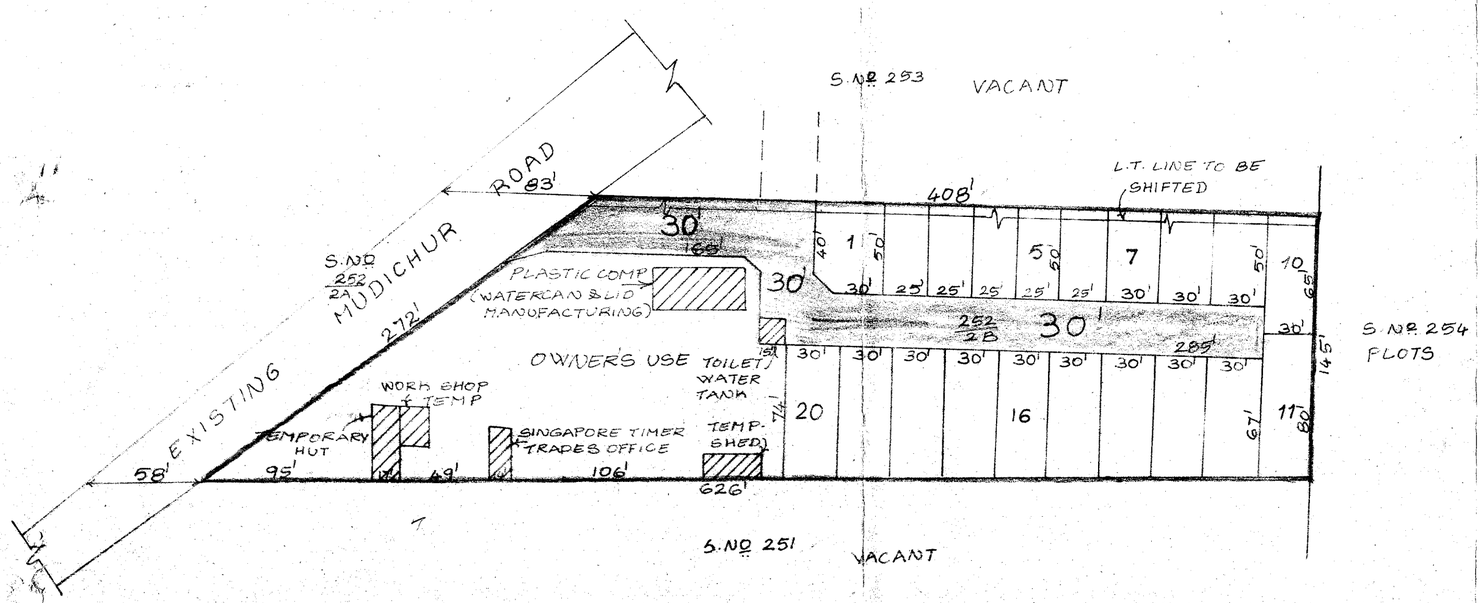

TOTAL EXTENT (1.69 Ac) : 6839 M²
ROAD AREA : 1265 M²
NO OF PLOTS : 20 NOS.

NOTE

1. SPLAY 10' X 10'
2. MEASURENTS INDICATED ARE EXCLUDING SPLAY DIMENSION
3. ROADS WERE ALREADY HANDED OVER TO LOCAL BODY VIDE GIFT DEED DOC. No. : 956/2000 DATED : 11/5/2000

S. Sudha 11/6/2000
TRACED BY

P.A. I(V h) 01/06/2000

AP (R.R.G) 4/6

D.P. (M&S) 8/6/2000.

P.P.D. / L.O No. 46/2000

APPROVED
VIDE LETTER No. : L1/24424/2000
DATED : 2-6-2000

S/S
FOR MEMBER SECRETARY
CHENNAI METROPOLITAN DEVELOPMENT AUTHORITY

PERUNGALATHUR TOWN PANCHAYAT

LAYOUT OF HOUSE SITES IN S.No 252/2B OF PERUNGALATHUR VILLAGE

SCALE : 66 FEET TO AN INCH.