74

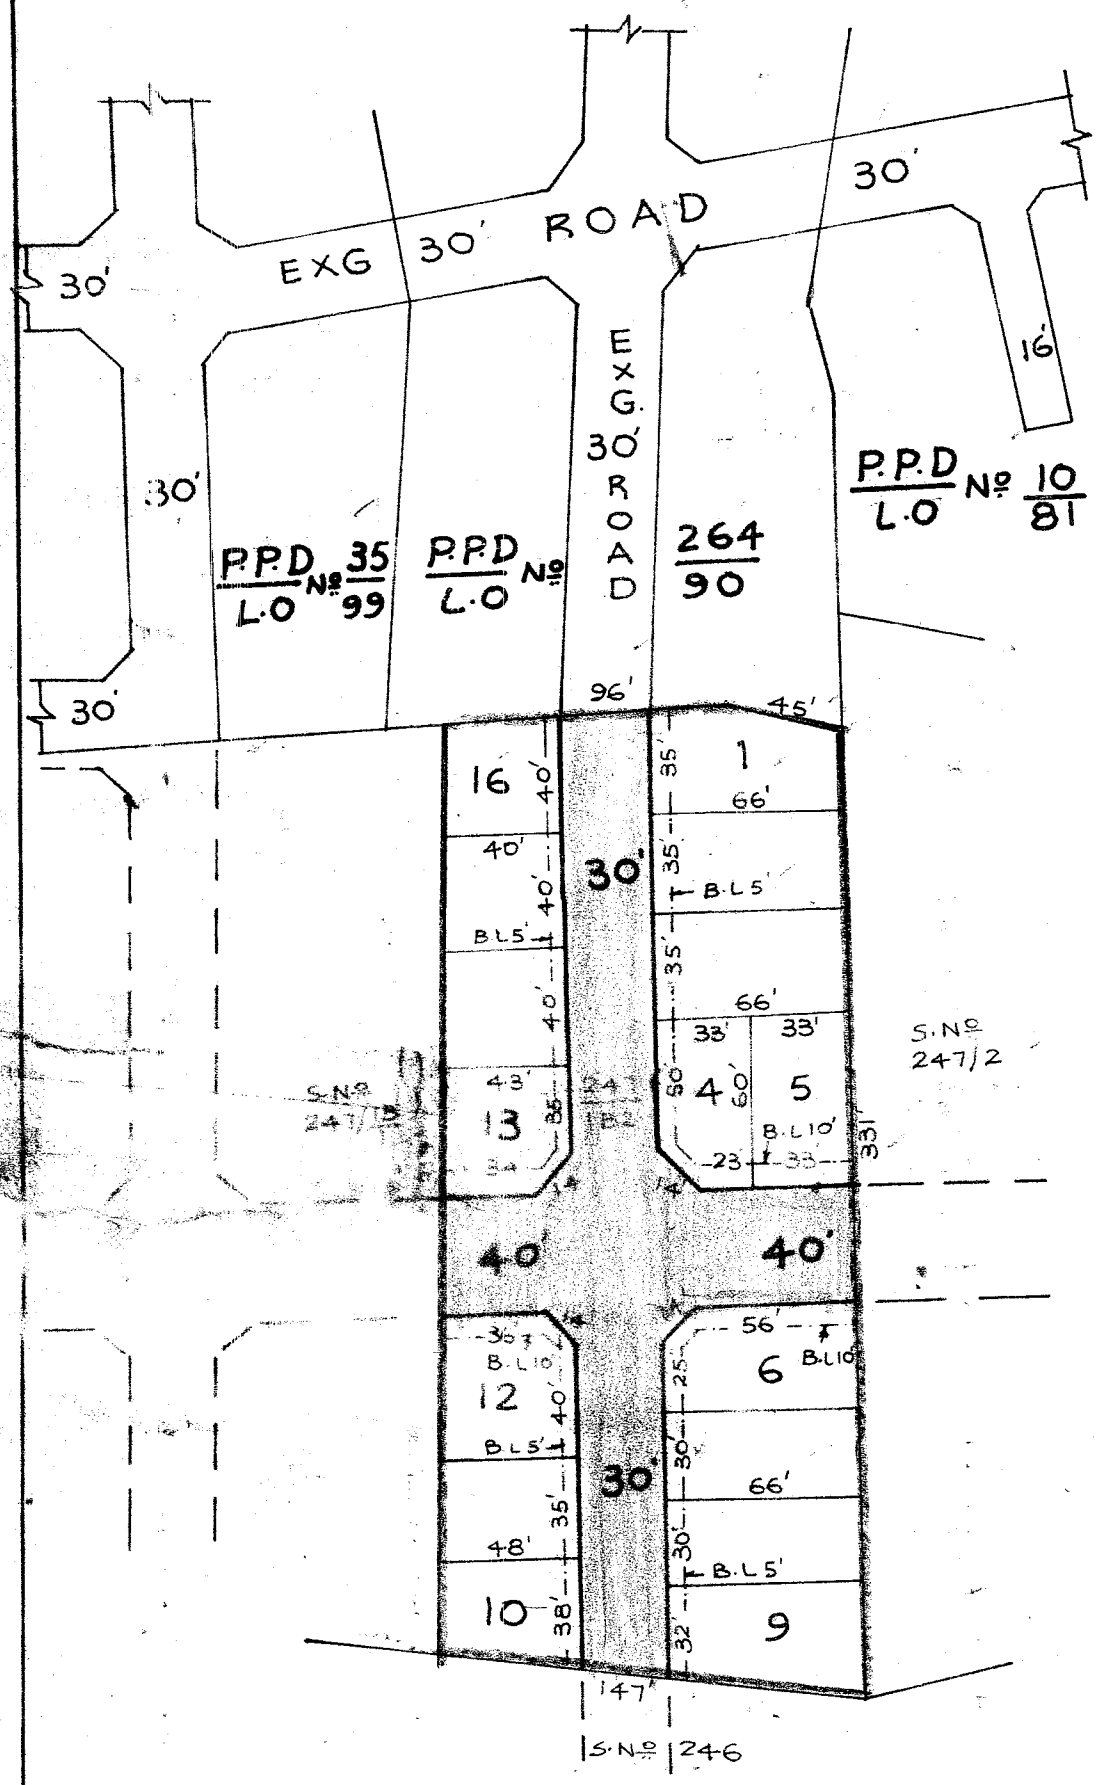

TOTAL EXTENT (1·09 Ac) : 4411 M^2
ROAD AREA : 1351 M^2
No OF PLOTS : 16 Nos

NOTE :-

1. SPLAY 10'×10'
2. MEASUREMENTS INDICATED ARE EXCLUDING SPLAY DIMENSION.
3. ▭ ROAD AREA ALREADY HANDED OVER TO LOCAL BODY VIDE GIFT DEED DOC. No : 211/2000 DATED : 2-2-2000.

P.P.D L.O No 74 (I.C) / 2000

APPROVED

VIDE LETTER No : L1/3821/2000
DATED : 8-9-2000

OFFICE COPY

FOR MEMBER SECRETARY
CHENNAI METROPOLITAN
DEVELOPMENT AUTHORITY

MINJUR TOWN PANCHAYAT

LAY OUT OF HOUSE SITES IN S.No 247/1B2
OF MINJUR VILLAGE.
SCALE : 66 FEET TO AN INCH.

CMDA