119

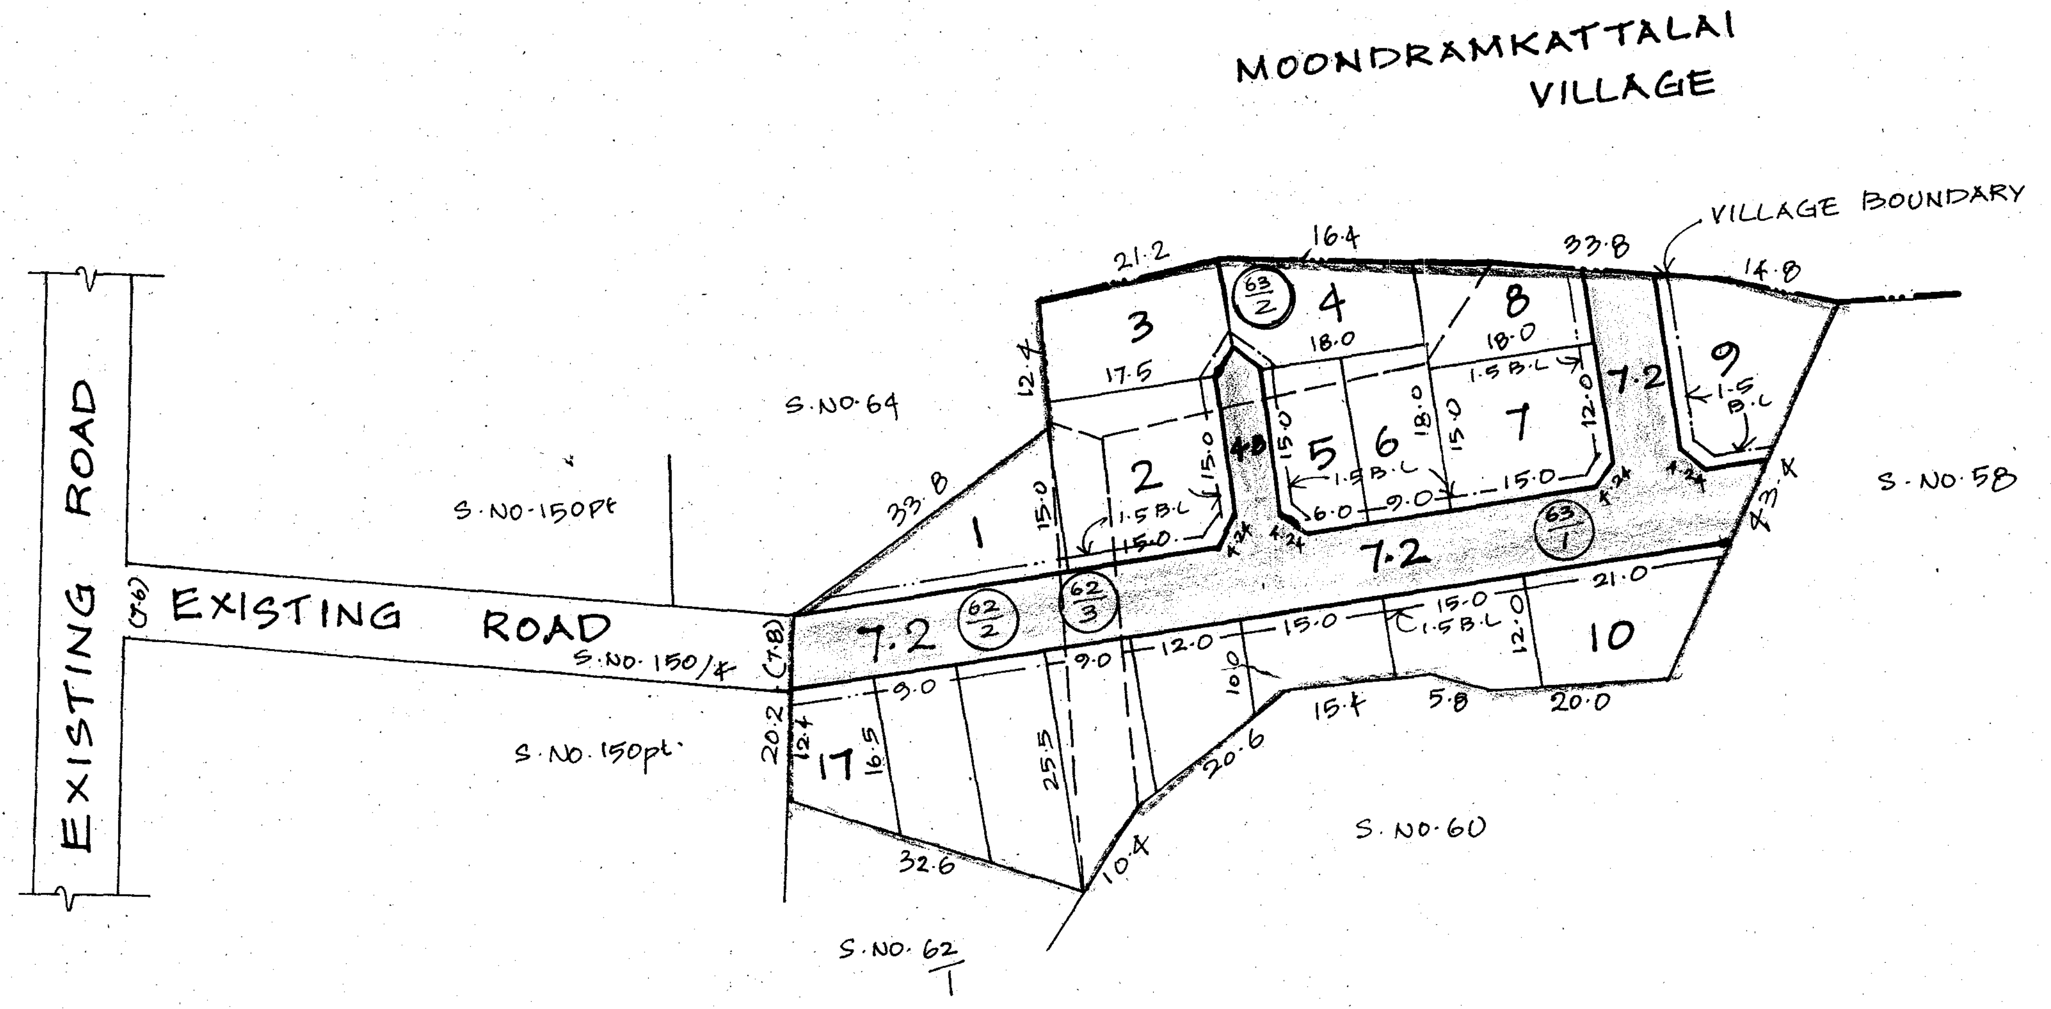

TOTAL EXTENT : 4532 M^2

ROAD AREA : 1012 M^2

NO. OF PLOTS : 17 (1 TO 17)

NOTE:

1. SPLAY 3.0M x 3.0M
2. MEASUREMENTS ARE INDICATED EXCLUDING SPLAY DIMENSIONS.
3. ROAD AREA ALREADY HANDED OVER TO THE LOCAL BODY VIDE GIFT DEED NO. 12095/06 DATED 3/11/2006

LEGEND:

- SITE BOUNDARY
- EXISTING ROAD
- PROPOSED ROAD

P.P.D. / L.O NO. 119 (1-C) / 2006

VIDE LETTER NO : L1/22968/06

DATED : 8/12/06

KUNNATHUR PANCHAYAT UNION

LAYOUT OF HOUSE SITES IN S.NO. 62/2,3, 63/1 & 63/2 OF MANANCHERI VILLAGE.

SCALE: 1:800

FOR MEMBER-SECRETARY
CHENNAI METROPOLITAN
DEVELOPMENT AUTHORITY

O/C

CMDA